BACKFILL GROUTING FOR DRAFT TUBE TUNNEL

Scale 1:50

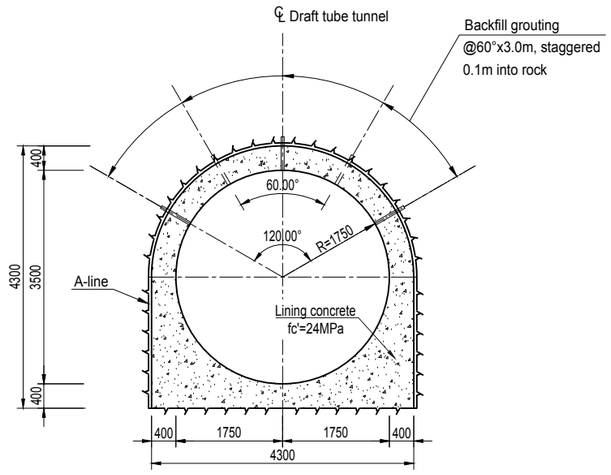

CONSOLIDATION GROUTING FOR DRAFT TUBE TUNNEL

Scale 1:50

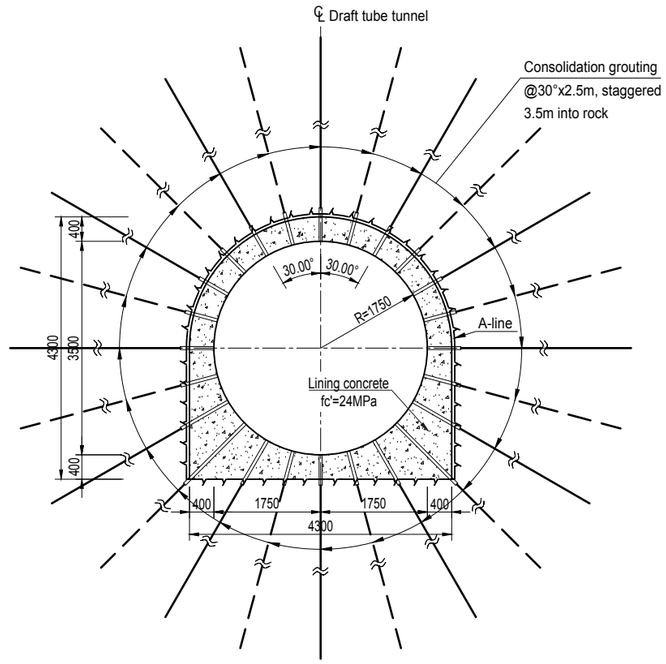

WEEP HOLE LAYOUT FOR DRAFT TUBE TUNNEL

Scale 1:50

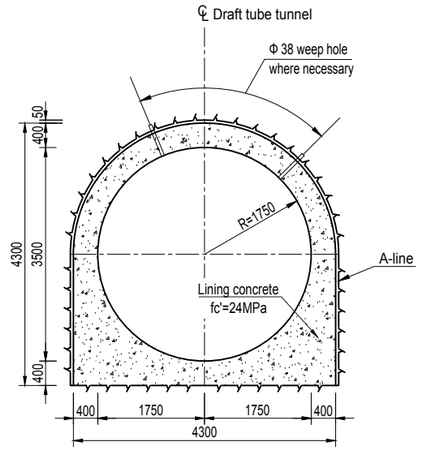

CONTRACTION JOINT DETAIL FOR DRAFT TUBE TUNNEL

Scale 1:50

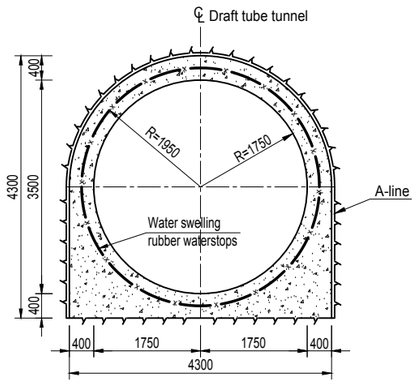

NOTE

1. This set of drawings are layout drawing of tailrace system.
2. All dimensions are in millimeters, and coordinates, chainages & elevations are in meters.
3. Other notes, refer to sheet 1.

Scale:
1:50 0 0.5 1 1.5 2 2.5m

REFERENCE DRAWINGS

SYMBOL AND LEGEND

FOR APPROVAL

THIS DRAWING AND THE INFORMATION CONTAINED HEREIN ARE PRELIMINARY FOR APPROVAL, IT CAN BE CHANGED IN THE EXECUTION STAGE
THIS DRAWING IS THE PROPERTY OF DOOSAN HEAVY INDUSTRIES & CONSTRUCTION CO., LTD. IT IS NOT TO BE COPIED OR USED IN ANY WAY DETRIMENTAL TO THE COMPANY.

REV. NO.	DATE	DESCRIPTION	DRAWN	CHKD.	APPD.
A	20.APR.2022	FIRST ISSUE	MA JIE	ZHANG J.Q.	ZHANG FAN LI W.G.

PROJECT TITLE

Upper Trishuli-1 HEP (216MW)

OWNER

NWEDC NEPAL WATER AND ENERGY DEVELOPMENT CO. PVT.LTD.

OWNER'S ENGINEER

TRACTEBEL ENGIE jade CONSULT

CONTRACTOR

DOOSAN Doosan Heavy Industries & Construction

DRAWING TITLE

LAYOUT DRAWING OF TAILRACE SYSTEM(3/4)

INDEX	DRAWING NUMBER	SHEET NO.	REV. NO.
A	UT1-C-070-CVL-DG-59001-03	3 OF 4	A

A1 (594 x 841 MM)